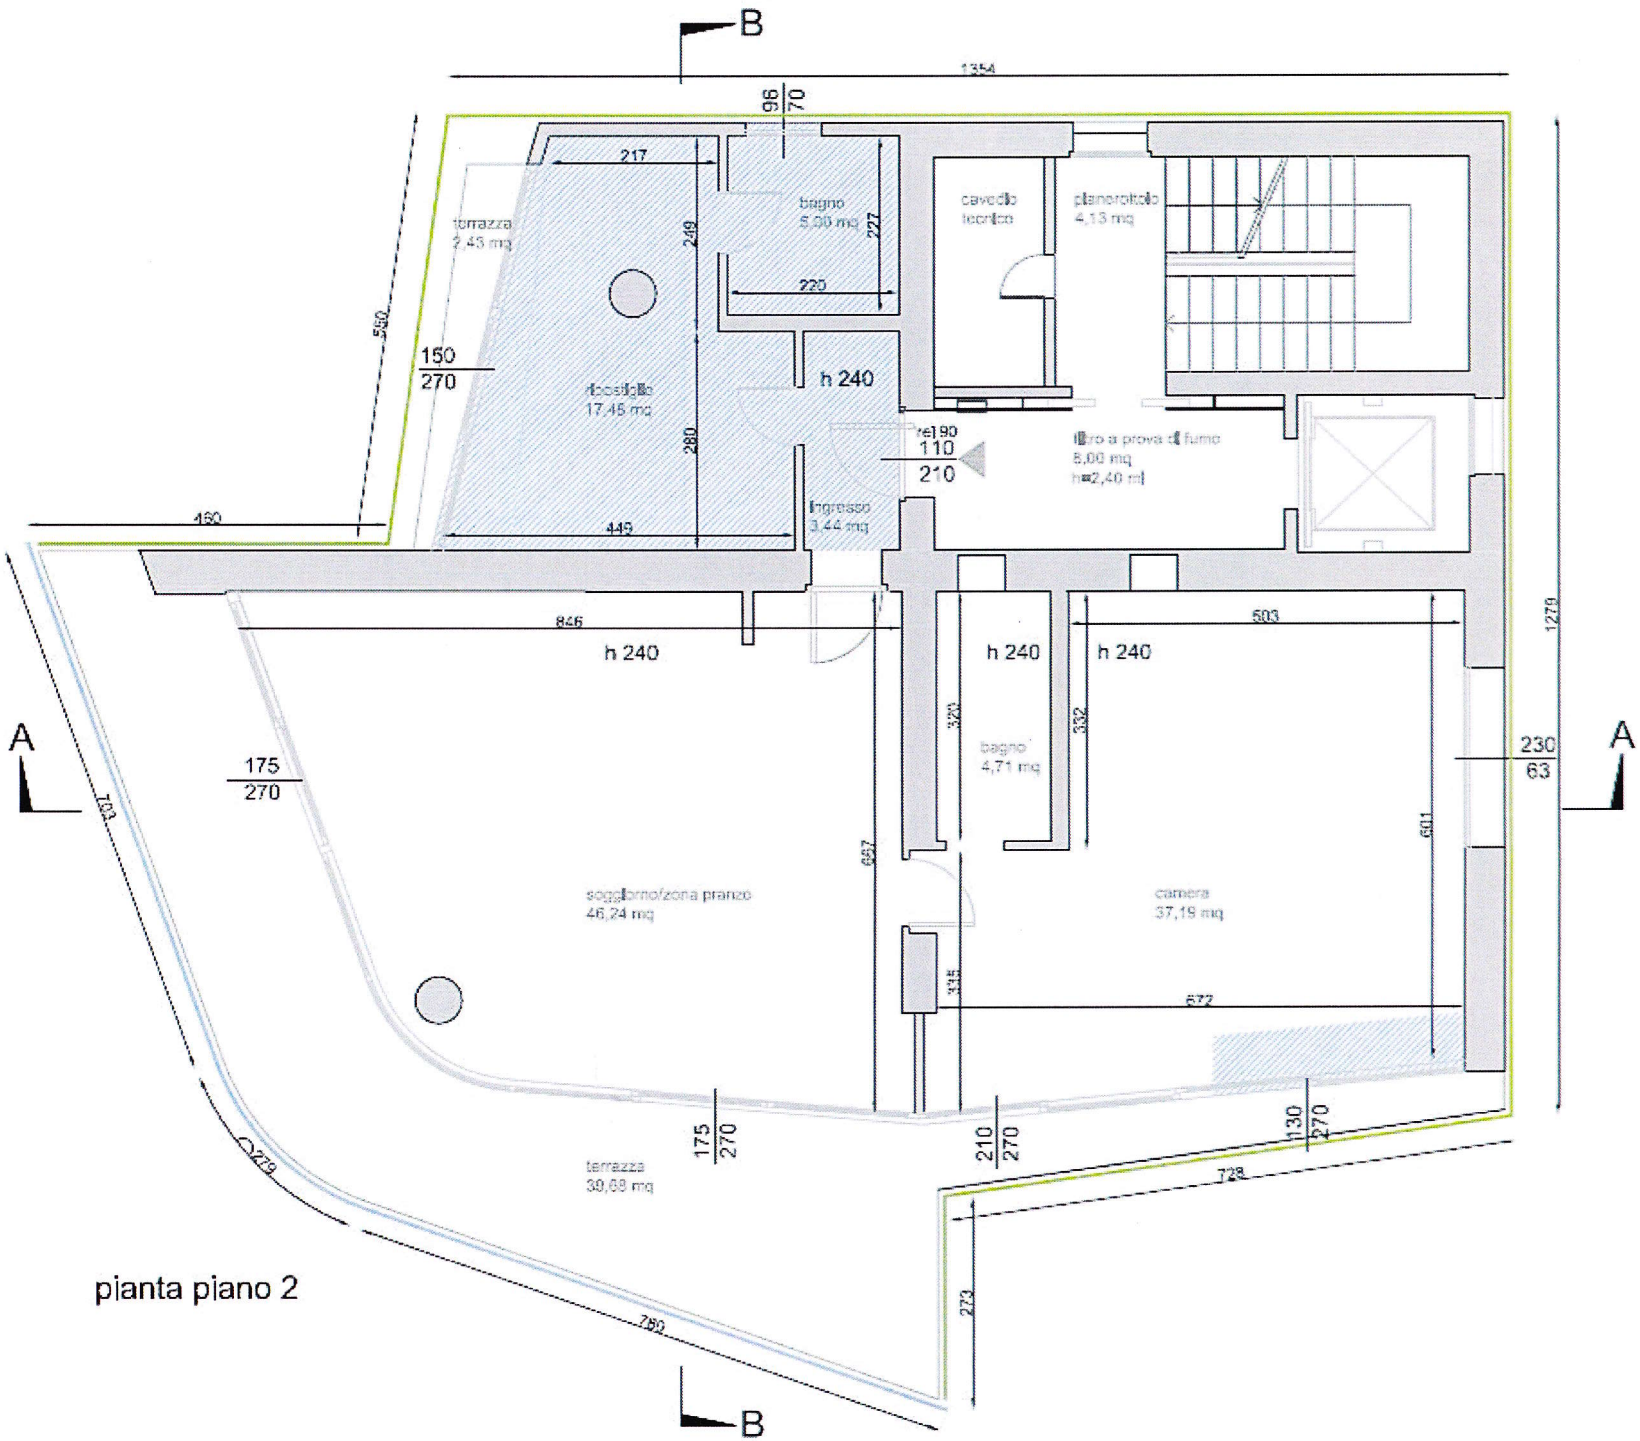

pianta piano 2